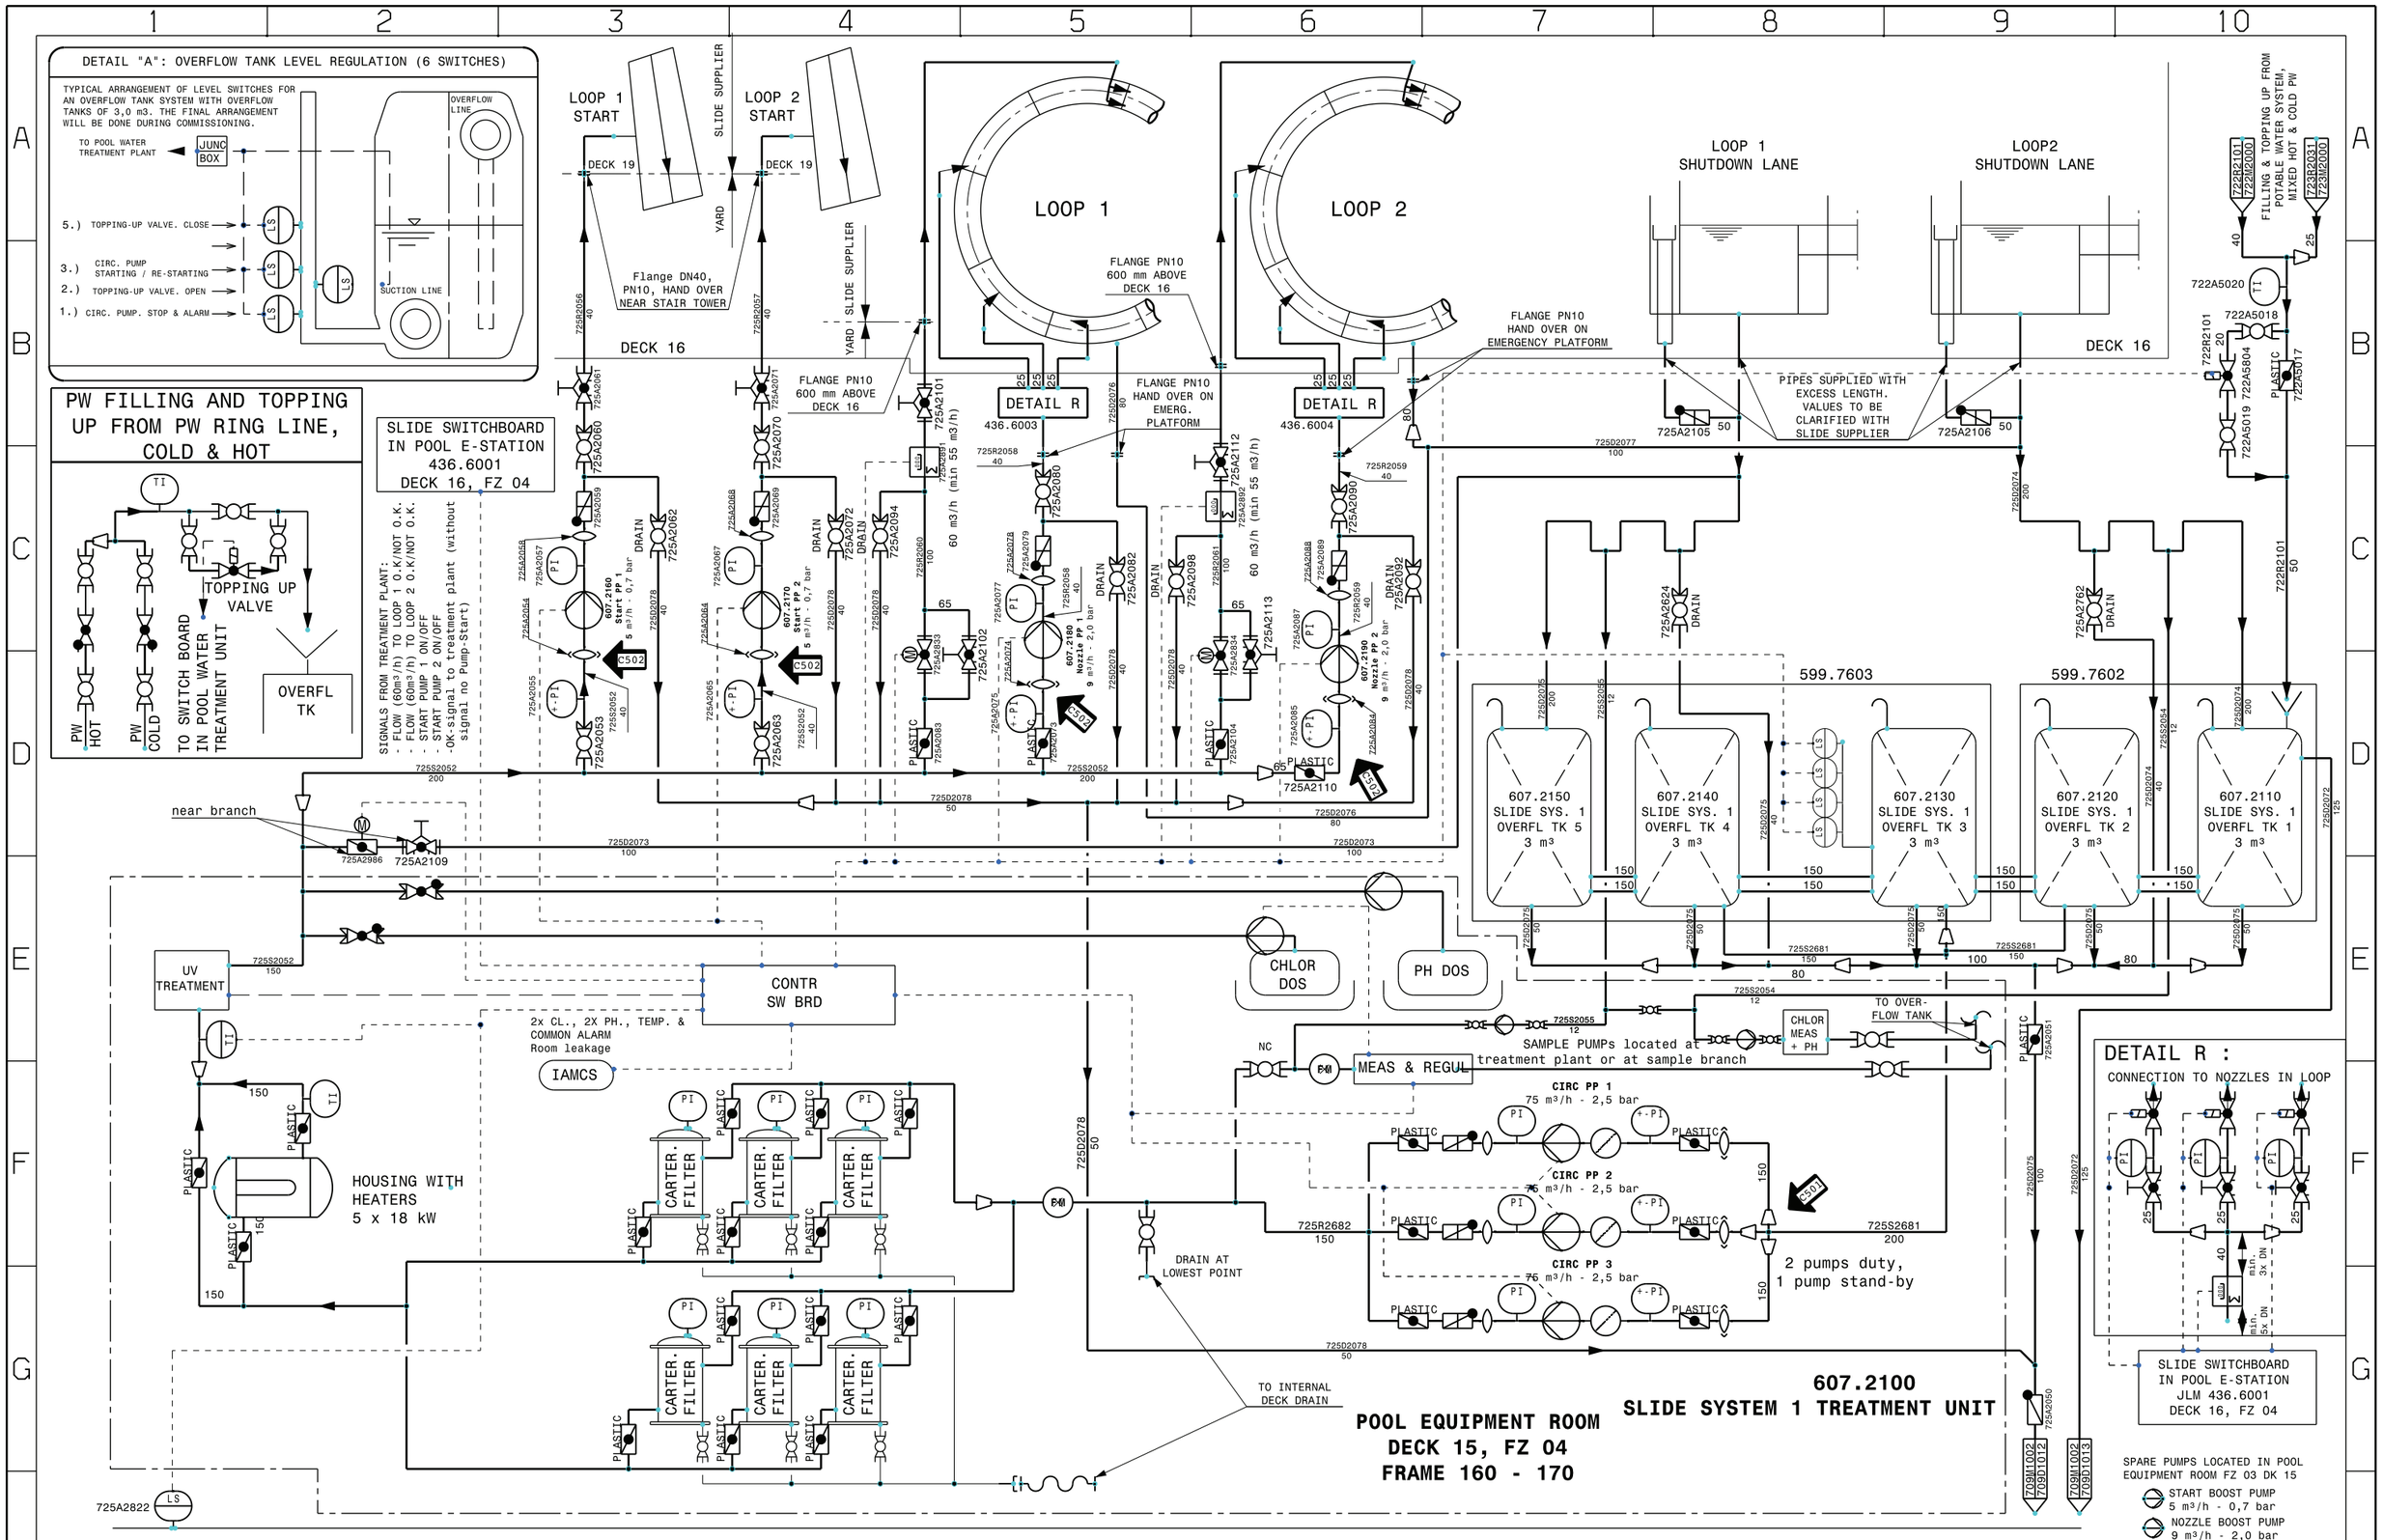

Name	L. Langen	Approved by	
Tel.	5157	Owner	Letter No.: XXXX
Group	TPM	Class	Letter No.: XXXX
Date	07.04.2014	Plotdate	

MEYER WERFT
PAPENBURG 1795

SYSTEM

DIAGRAM OF POOL WATER TREATMENT AND CIRCULATION SYSTEM
Slide Treatment System 1 (Aqua Loops)

Alteration only by CAD !
Protection mark according to DIN 34 is to be considered.

Vessel	BGN	DEPT.	No/Sheet	Alt.
0693	725	M	2005	C